PROJECTION

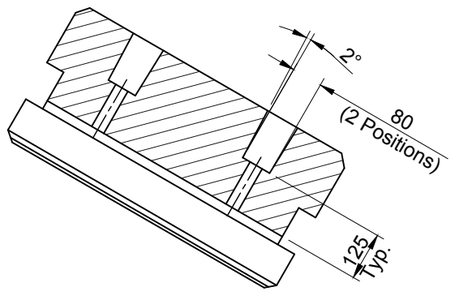

Part Section Arrow A - A

Part Section B - B Similar

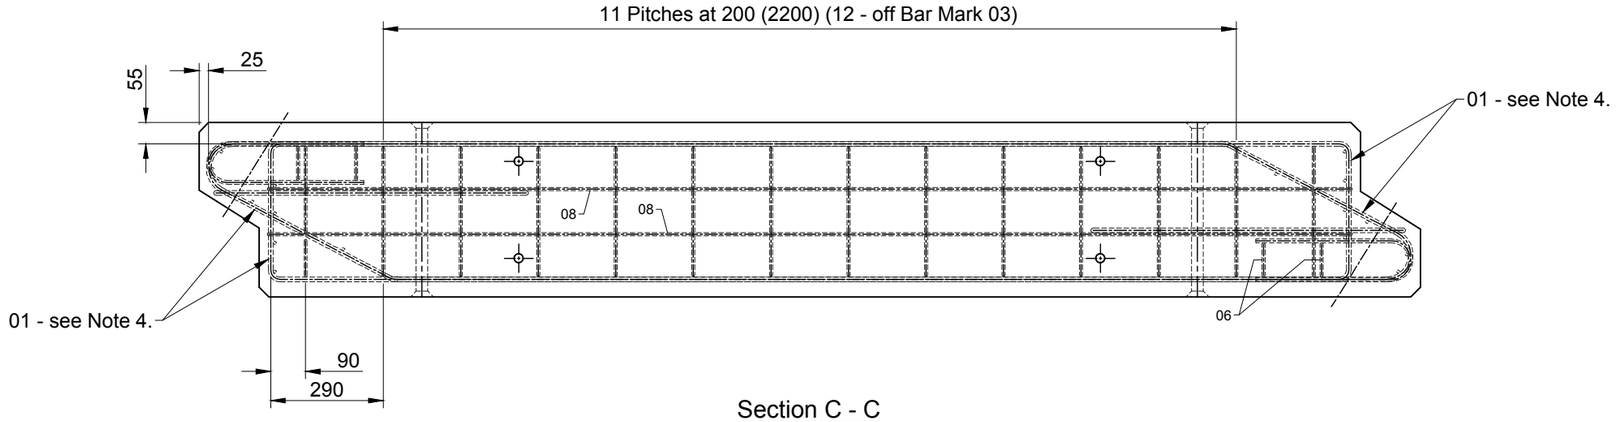

Section C - C

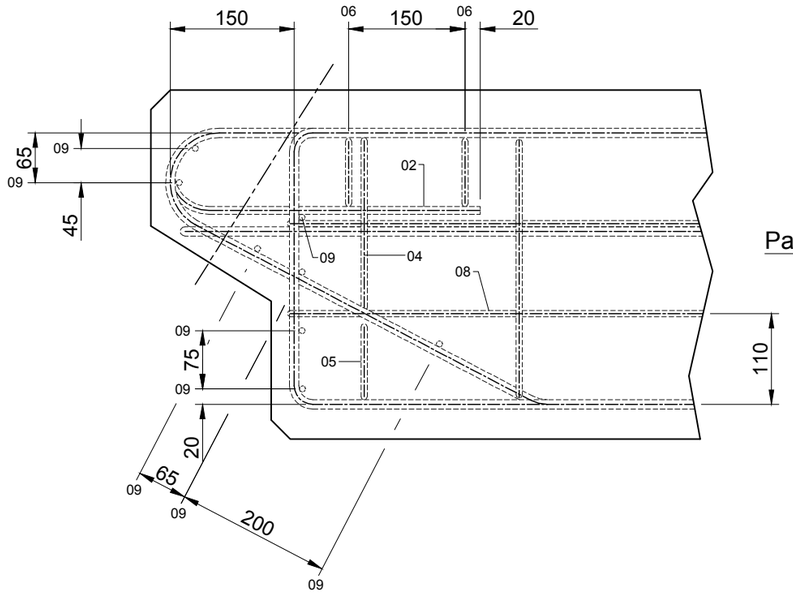

Part Section Arrow C - C

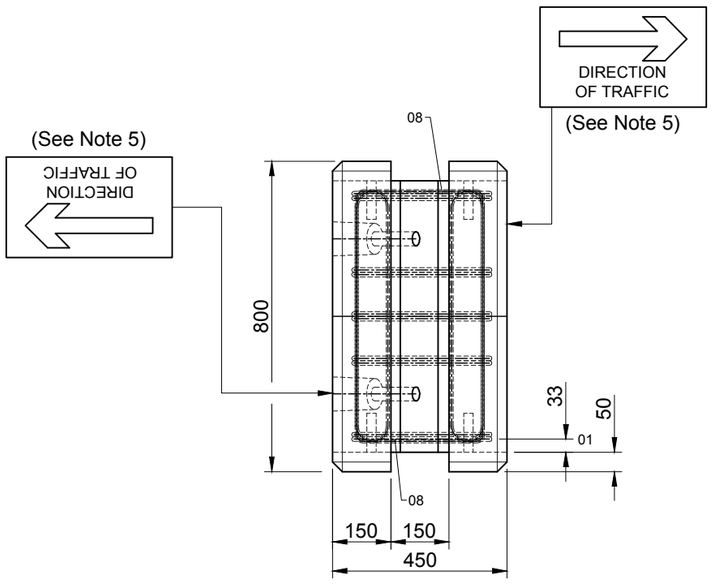

Elevation D - D

REV	DATE	REASON FOR ISSUE	DRN	APP	REV	DATE	REASON FOR ISSUE	DRN	APP
					O	12.02.14	For Information	CTC	RD

TITLE :
Temporary Vertical Concrete Barrier (TVCB)
Intermediate Unit - Sheet 2 of 2
Elite Product Code : -

ELITE PRECAST CONCRETE LIMITED
HALESFIELD 9, TELFORD
SHROPSHIRE TF7 4QW

DRN :	CHKD :	DATE :	DRG SIZE :	SCALE:	DRG	REV
CTC	RD	12-02-14	A3	1:15	151	O